

CHECK FOR OTHER SERVICES BEFORE BORING OR EXCAVATION

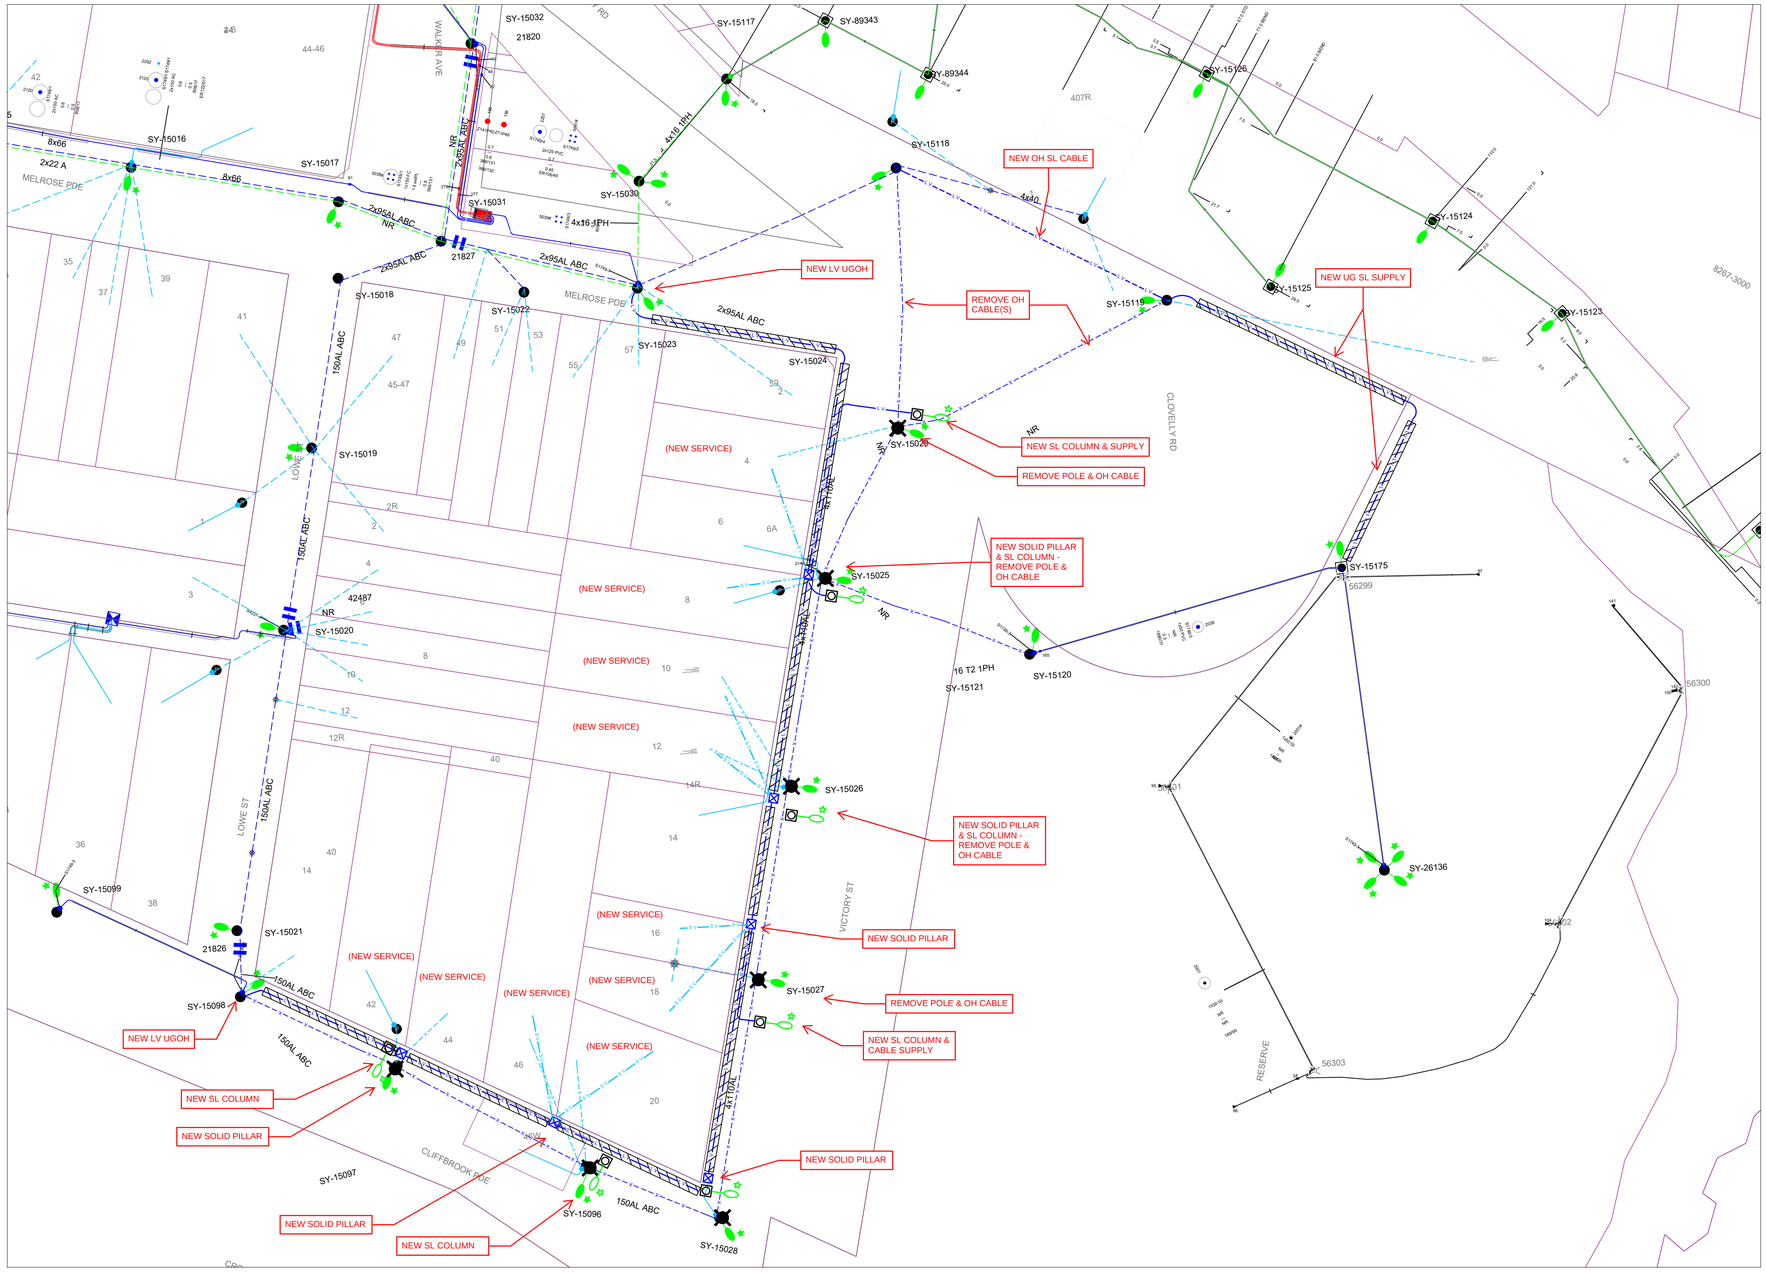

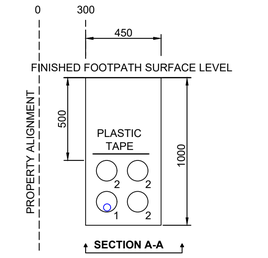

1 - 150mm CONDUIT WITH LV CABLE (4x 185 Cu)
2 - SPARE 150mm CONDUIT

SCALE 1 : 500

0 10 20 30 40 50 METRES

WARNING

- THIS DESIGN CANNOT BE USED FOR CONSTRUCTION PURPOSES UNTIL THE LOCATION OF ALL EXISTING SERVICES IS VERIFIED.
- THE INFORMATION PROVIDED IN THIS DESIGN MUST BE CHECKED ON SITE AND THE MOST CURRENT INFORMATION ON THE CONFIGURATION OF ALL SERVICES, INCLUDING AUSGRID'S NETWORK, MUST BE VERIFIED IMMEDIATELY BEFORE CONSTRUCTION COMMENCES BY CONTACTING BEFORE YOU DIG AUSTRALIA (BYDA) AT WWW.BYDA.COM.AU
- BYDA INFORMATION MUST BE CURRENT, AS INDICATED BY THE VALIDITY DATES ON THE BYDA INFORMATION, AT THE TIME OF CONSTRUCTION.

CAD DRAWING DO NOT AMEND
AMENDMENTS

ASSOCIATED DRAWINGS

ASP REF. ASP Quality File Reference

READY FOR CONSTRUCTION NUMBER

DESIGNED BY	
AUTH NO.	
SUBMIT DATE	SUBMITTED __/__/___
LGA	
AUSGRID REF.	AUSGRID MAP REF.
RFT DATE	RFT_DATE
RFC DATE	RFC_DATE

/ #

PROPOSED UNDERGROUNDING OF EXISTING OVERHEAD INFRASTRUCTURE (CONCEPT - FOR COSTING)

SIZE A1 | AUSGRID PROJECT No. AN-XXXXX | SHEETS 1 of 1 | AMD.

05/09/2024

©